

Site Boundary Plan (Buildings hatched in blue)




ITEM #2



ITEM #3a

Proposed Use Class 10 -
Non-residential Institution
(Community Centre/ Day Centre)
The proposed use is not applicable to
the small retail space in the south
building (12sqm)

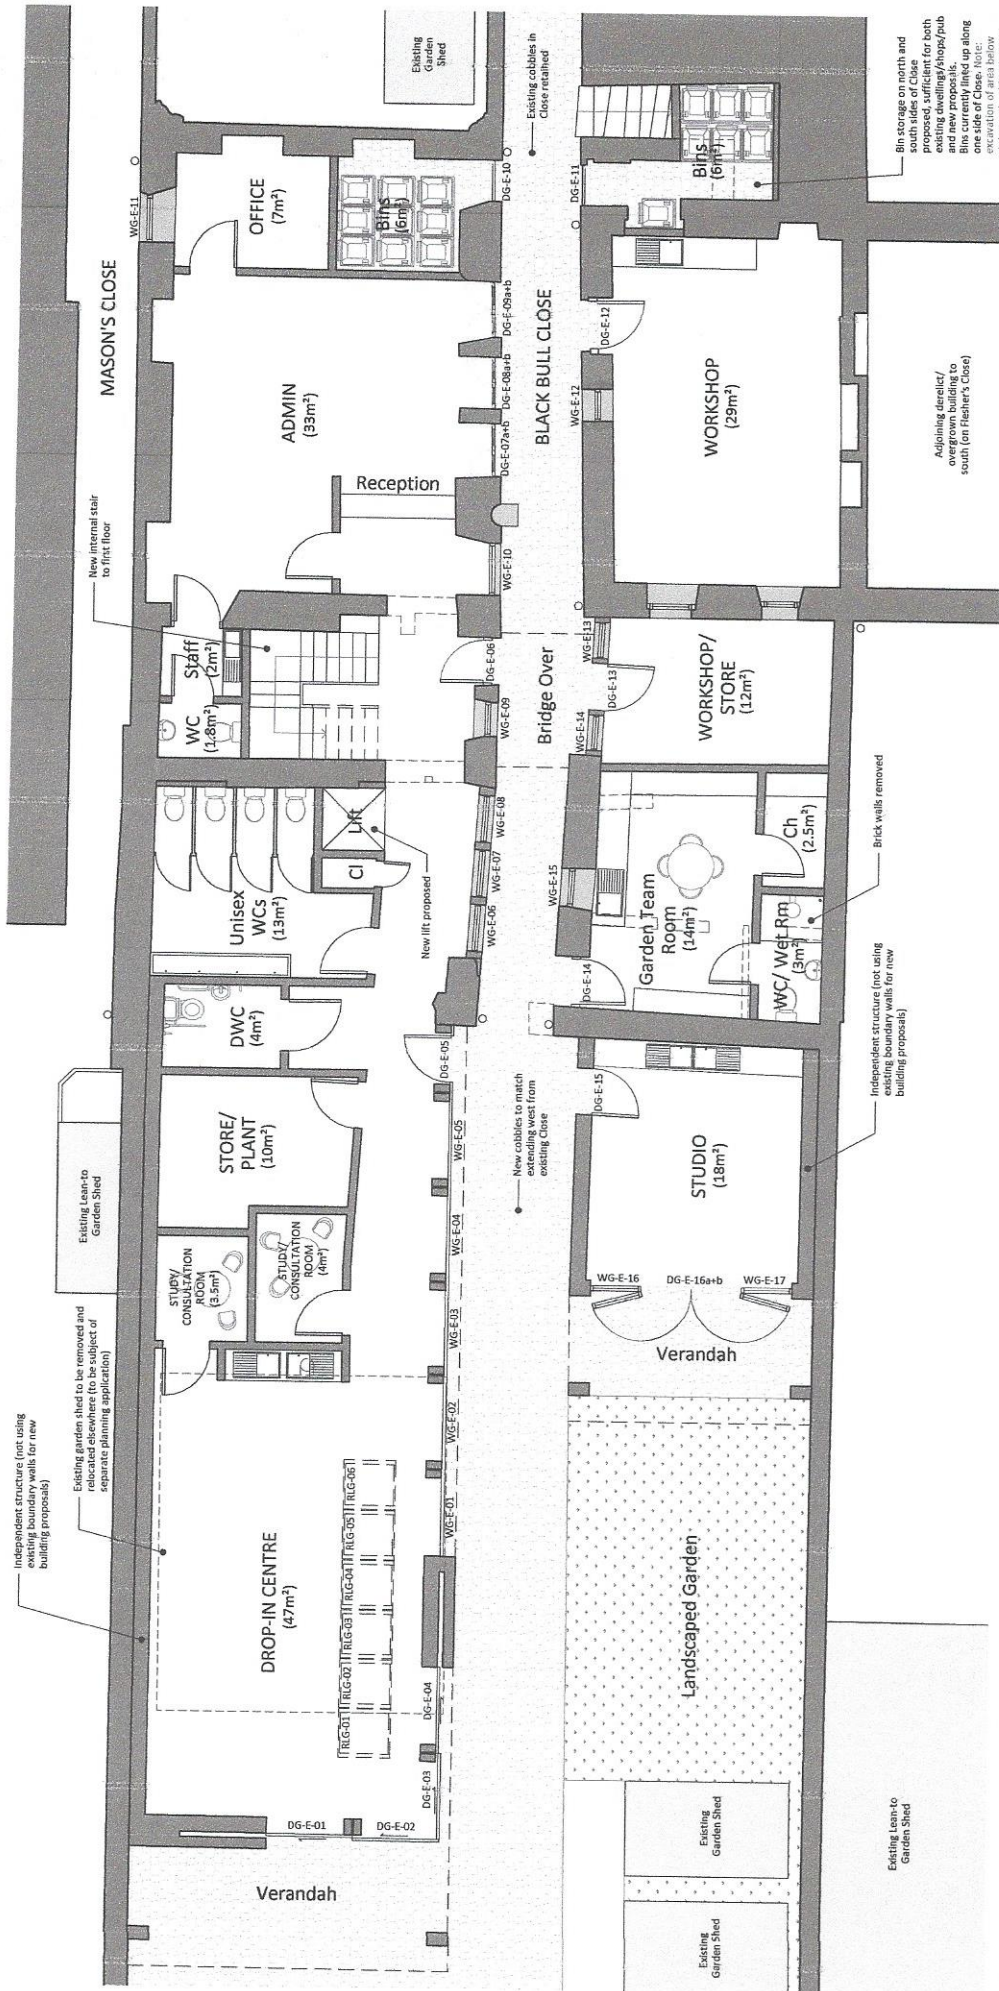

KEY

Existing Structure

New Structure

New/Existing Structure Combined

Slapping in Existing Structure

Down takings

Scale:



Simpson & Brown
www.simpsonandbrown.co.uk
The Old Printworks, 77a Brunswick Street, Edinburgh, EH7 5HS
admin@simpsonandbrown.co.uk

Architecture

Heritage Consultancy

Archaeology

1:100 NM Planning/LBC

A3 SCALE DRAWN STATUS

JOB NO. DWS NO. REV

2280.00 GA-01

Black Bull Close, Dunbar

The Ridge

DWG TITLE



Ground Floor Plan - As Proposed

Aug 18

DRAFT: UPDATED FOLLOWING
MEETING ON SITE ON 25/07/2019

ITEM #36

Proposed Use Class 10 -
Non-residential institution
(Community Centre / Day Centre)
& Use Class 10 - Non-residential
institution (Community Centre / Day Centre)
to the small retail space in the south
building (12sqm)

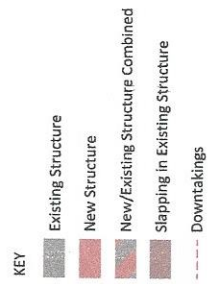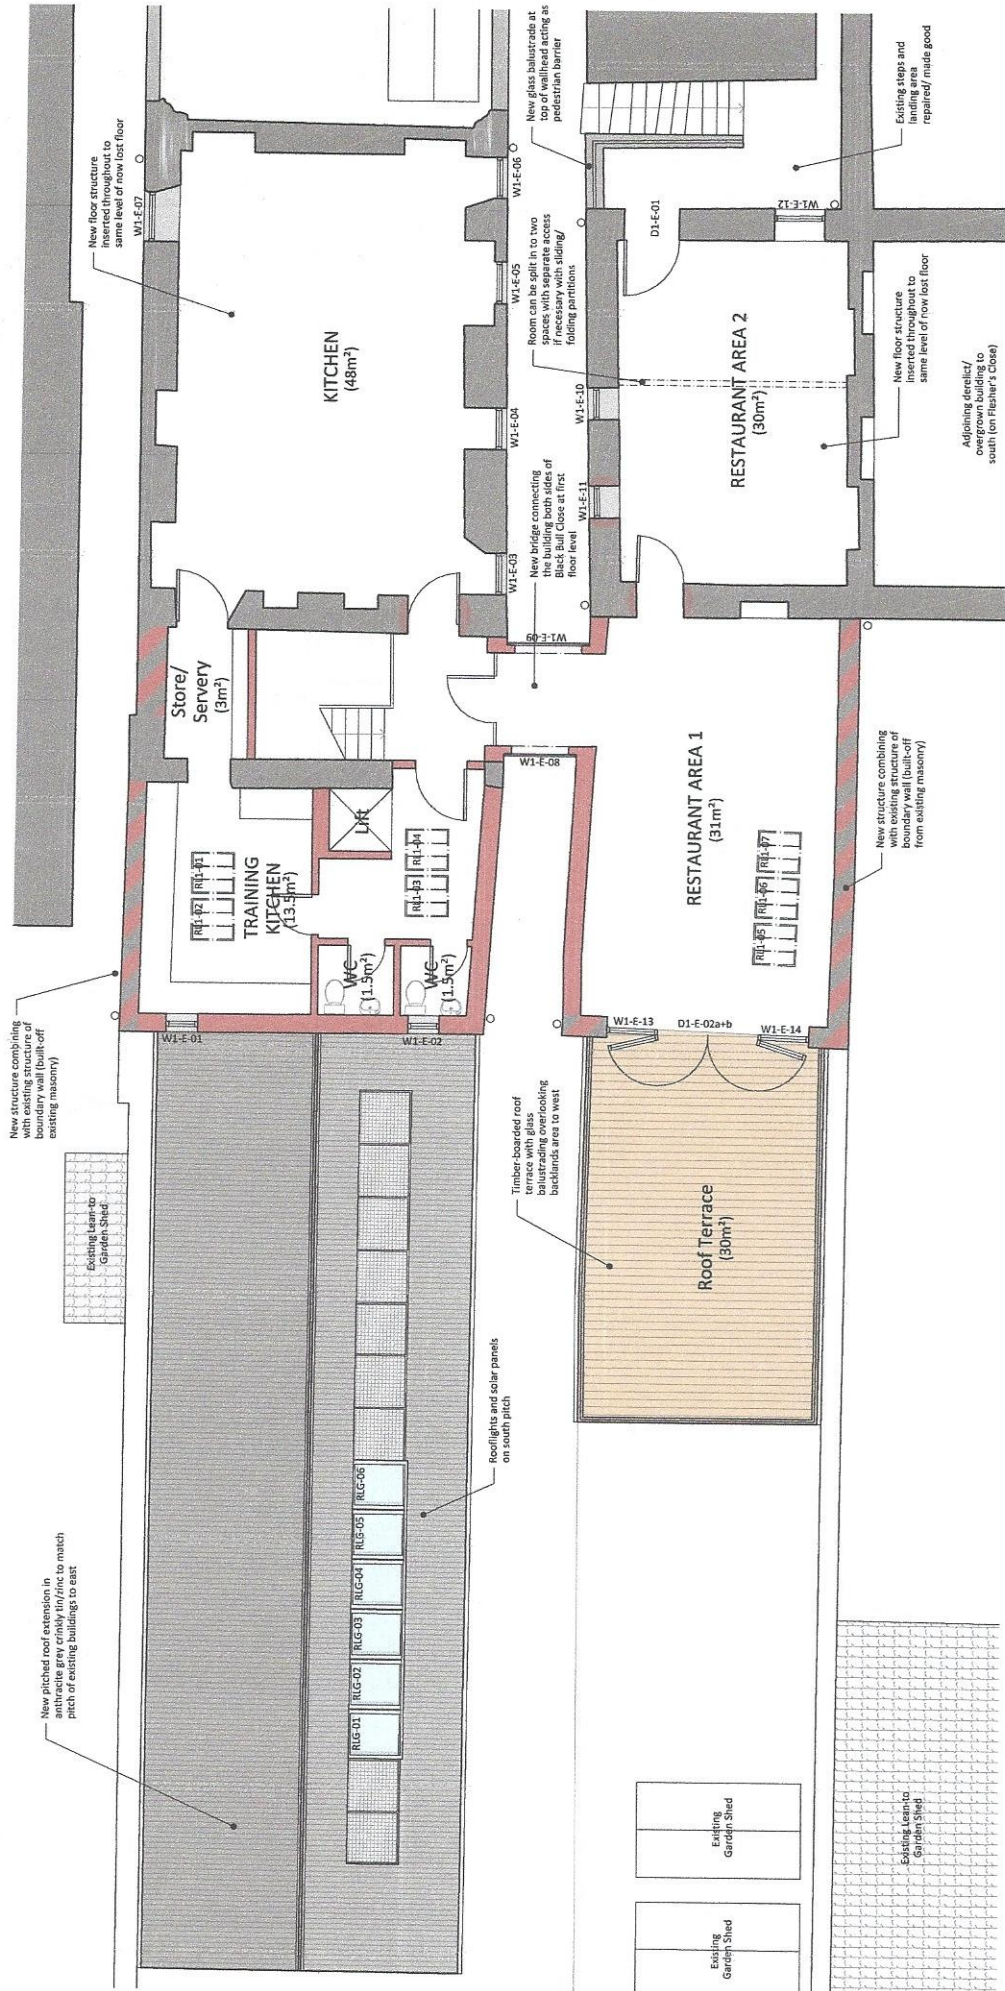

A Updates following client meeting 07.19

Simpson & Brown
www.simpsonandbrown.co.uk
The Old Printworks, 77a Brunswick Street, Edinburgh, EH7 5HS
admin@simpsonandbrown.co.uk 0131 555 4678

Architect

Heritage Consultancy Archaeology

Architecture

Job Title **Black Bull Close, Dunbar**
Client **The Ridge**
DWG Title **First Floor Plan - As Proposed**

A3 SCALE **1:100** DRAWN STATUS **NM** Planning/LBC JOB NO. **2260.00** GA-02 REV **A**